


## REFERENCES REQUISITIONS PIECE No. | CONTRACT | CONTRACT | CONTRACT | CONTRACT | CONTRACT | U.S.S. KAWEAH-AOIS ALTERATIONS 20 MM GUNS TOP OF PILOT HOUSE SUPPLY OFFICERS STORES OFFICERS STORES SUPPLY OFFICERS C&R STORES CARGO OIL TANK CARGO OIL TANK PROOM TANK NO 11P. B. 125 CARGO OIL TANK NO 17P. B. 125 No 9PS 105 GASOLINE COFFEEDAM INBOARD PROFILE U.S.S. KAWEAH A 0-15 C.&R. NO. 107027-C SCALE VIG': 110" SHEET GOF 13 PRINTS SUPPLY OFFICER STORES END. DECK, U.S.S. KAWEAH A0-15 C.&R.No. 107027-C SCALE 1/16"=1-0" SHEET 10 OF 13 CONTRACT THE WM: CRAMP & SONS S. & E. B. Co. PHILADELPHIA, PA. DRAUGHTING OFFICE, CONSTR. DEP'T. INBOARD PROFILE & DECKS ARRANGEMENT DELIN. TRAC. CHECK CH. D. C. R. ASST. N. A. N. A. REFRIG. SPACE DR. No.H-61362 THIS B P FOR HULL AVIATION GASOLINE COFFER PLAN AT NEW AMM. TANK NO 5 TANK NO 32. TANK NO 16 TANK NO 14. TANK NOIO TANK Nº 8 HOLD DK. U.S.S.KAWEAH AO-15 C.&R.No.107027-C SCALE 16"= 1'-0" SHEET 11 OF 13

CR Nº 107027-C

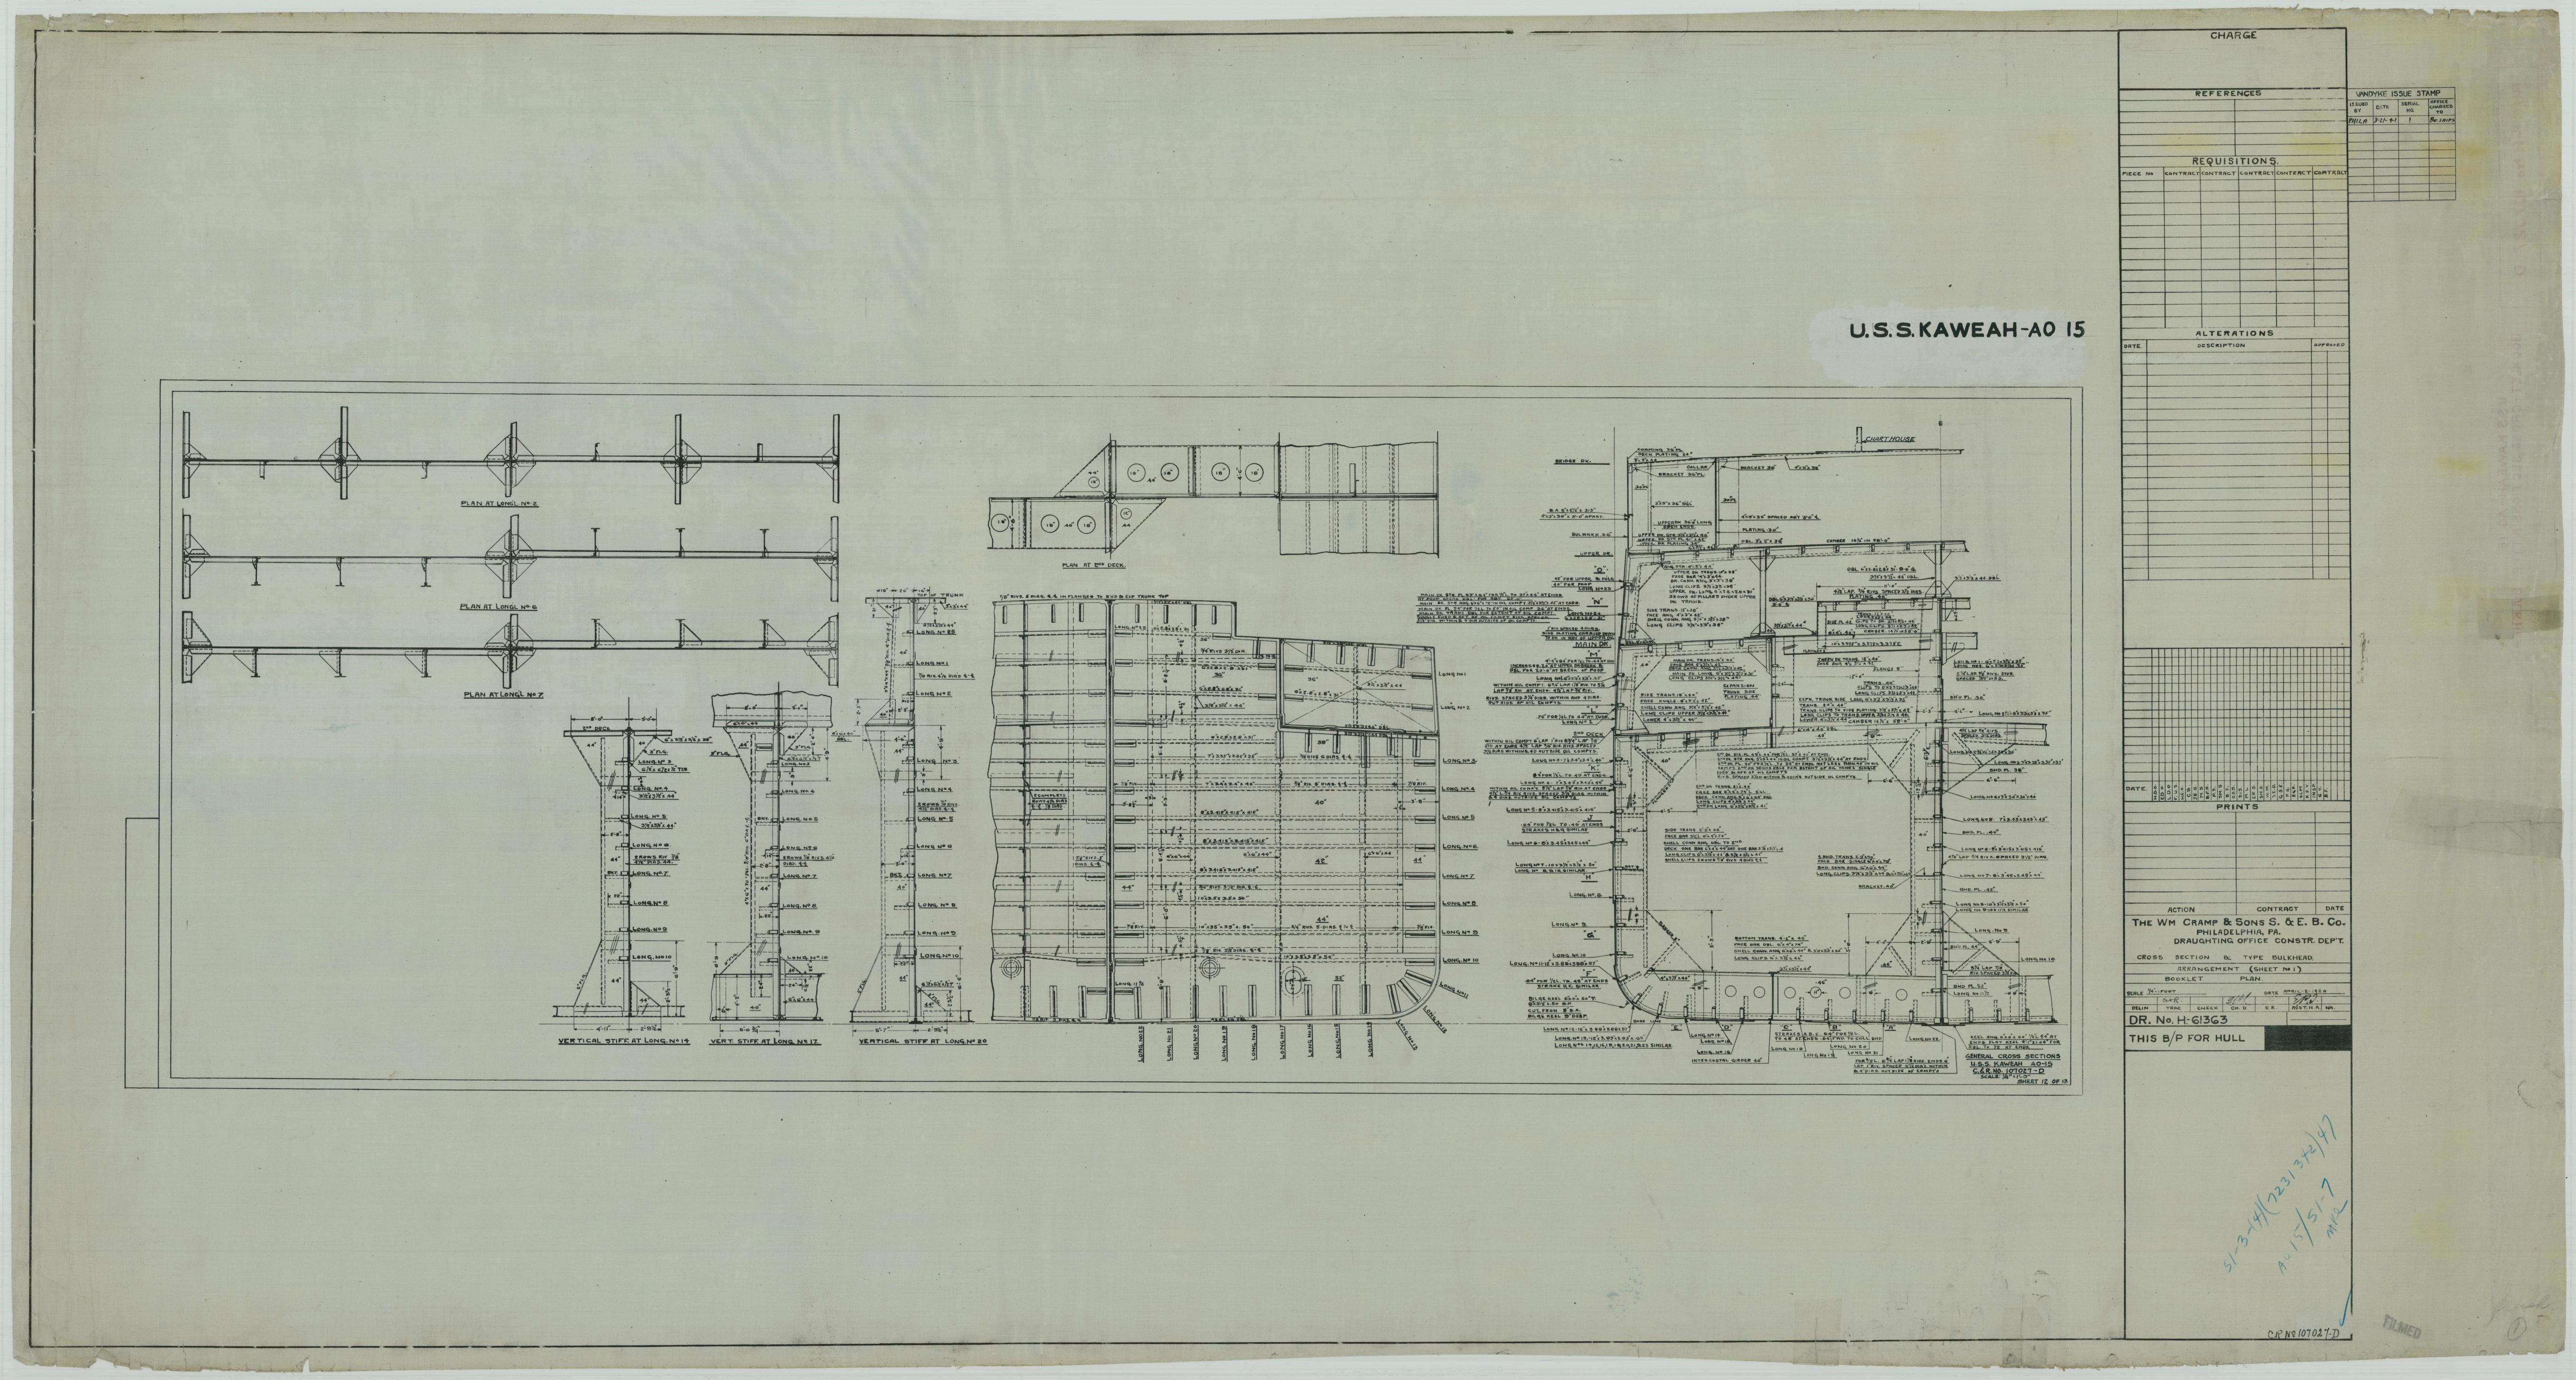

## VANDYKE ISSUE STAMP ISSUED DATE SERIAL OFFICE CHARGED TO TO PHILE 3-214 ( BUSHIPS REFERENCES REQUISITIONS ECE NO. CONTRACT CONTRACT CONTRACT TONICOLOR TONICO U.S.S. KAWEAH-A015 SPLINTER SHIELD ALTERATIONS PILOT HOUSE SPLINTER SHIELD 7 NAVIGATING BRIDGE SPLINTER SHIELD ? CHART HOUSE BOAT DK. BEAM 3-9 AFT. OF FR41 RADIO MOTOR GENERATOR SHIP'S OFFICE CAPTAIN'S EXECUTIVE OFFICERS S.R. DINING ROOM PASSAGE ASS'T. ENGINEER'S S.R. CREWS BERTHING SECTION THROUGH RADIO HOUSE MAIN DK LOOKING AFT CREW'S QUARTERS ELECTRICAL STORES CARGO OIL GARGO OIL VOID TANK TANK Nº 5 TANK Nº6 REFRIG. SPACE SHP DK CARGO HOLD NO. 1 PRINTS AMM.N MISCL BUNKER STOWAGE BOILER ROOM CARGO OIL CARGO OIL TANK Nº5 TANK Nº 6 AMMN. CONTRACT DATE THE WM. CRAMP & SONS S. & E. B. Co. PHILADELPHIA DRAUGHTING OFFICE, CONSTR. DEP'T. ROOM GENERAL CROSS SECTION ARRANGEMENT (SHEET 2) DR. No. H-61364 GENERAL CROSS SECTIONS BASE LINE -U.S.S. KAWEAH A0-13 C. & R. NO. 107027-E SCALE: 1/4" = 1'-0" THIS BP FOR HULL TRANSVERSE Nº45 TRANSVERSE Nº 41 TRANSVERSE Nº 6. SHEET 13 OF 13 C+RN2107027-E